GENERAL NOTES:
The Developer/ Contractor/ Builder is to ensure that the building under construction is to comply fully where applicable with the Building Regulations ; with respect to all trades in the construction of this development

The Developer/ Contractor/ Builder should notify Terry & O'Flanagan Ltd. of any intended deviations from these plans prior to commencement of development

Surveyed information & drawing subject to verification on site prior to commencement of any development work

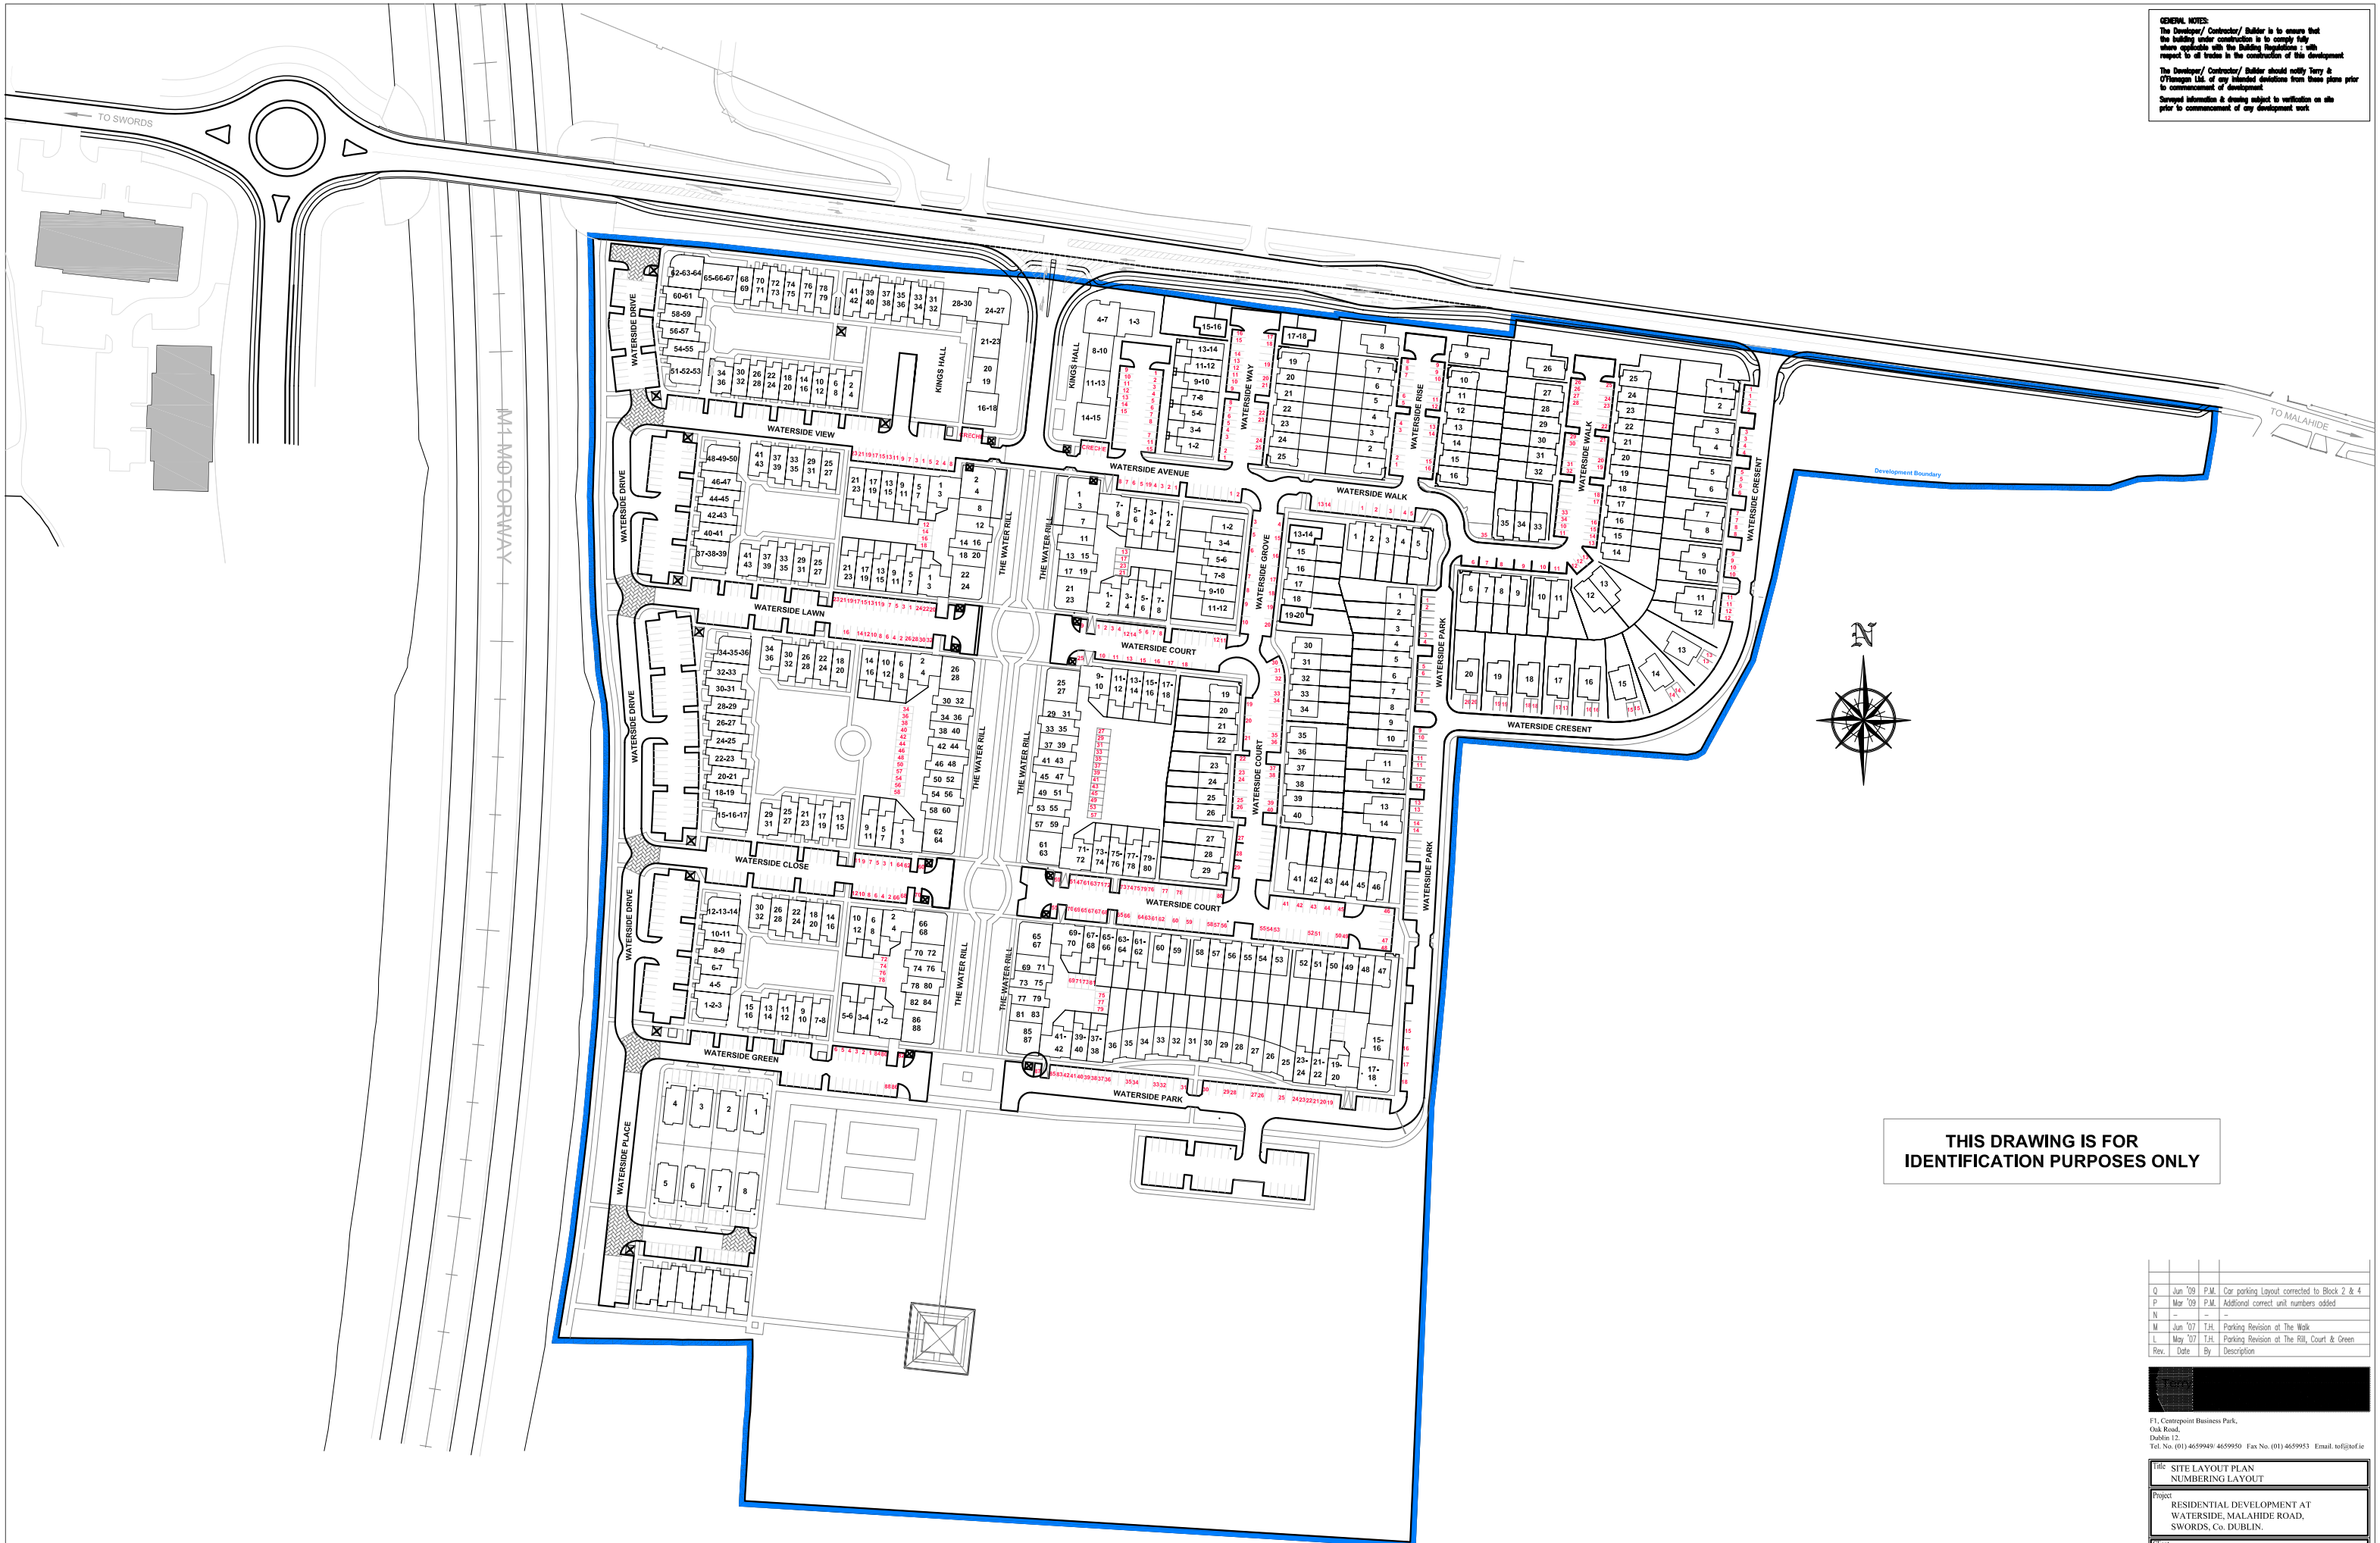

THIS DRAWING IS FOR IDENTIFICATION PURPOSES ONLY

Rev.	Date	By	Description
Q	Jun '09	P.M.	Car parking Layout corrected to Block 2 & 4
P	Mar '09	P.M.	Additional correct unit numbers added
N	–	–	–
M	Jun '07	T.H.	Parking Revision at The Walk
L	May '07	T.H.	Parking Revision at The Rill, Court & Green

F1, Centrepoint Business Park,
Oak Road,
Dublin 12.
Tel. No. (01) 4659949/ 4659950 Fax No. (01) 4659953 Email. tof@tof.ie

Title	SITE LAYOUT PLAN NUMBERING LAYOUT
Project	RESIDENTIAL DEVELOPMENT AT WATERSIDE, MALAHIDE ROAD, SWORDS, Co. DUBLIN.
Client	CANNON & KIRK
Scale	1:1000
Date	AUG 2004
Drawn by	P.M.
Drawing No.	D037-78
Rev.	Q

Contractors must verify all dimensions on site before commencing any work.
No working dimensions to be scaled. Dimensions in blackwork only.

This drawing and design is copyright and is the property of Terry & O'Flanagan Ltd.